First Level

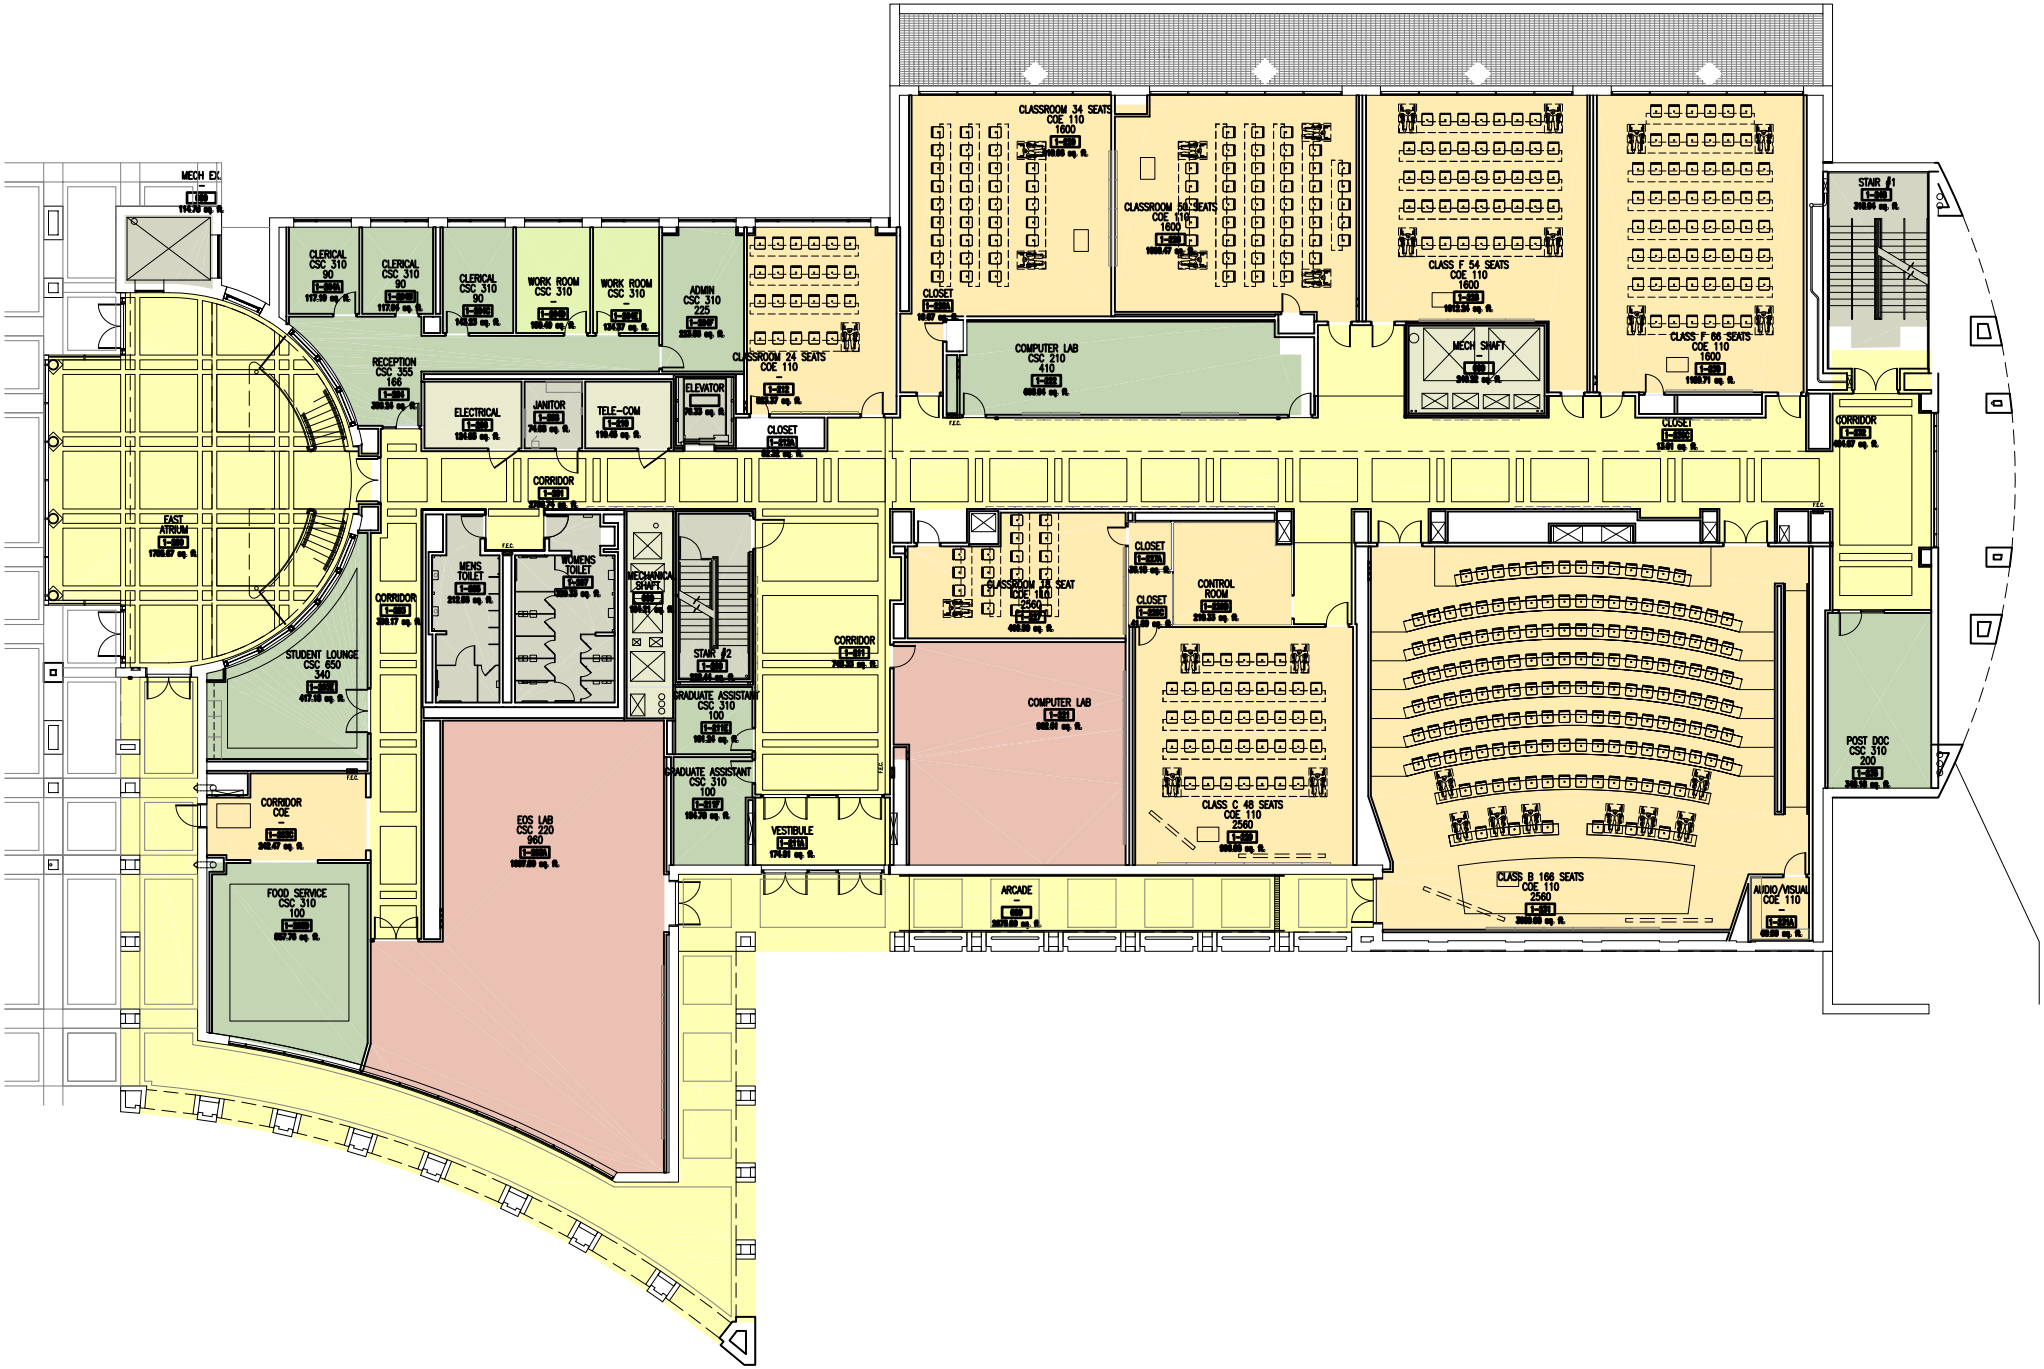
MECH EQ.
CLERICAL CSC 310 90
CLERICAL CSC 310 90
CLERICAL CSC 310 90
WORK ROOM CSC 310
WORK ROOM CSC 310
ADMIN CSC 310 225
CLASSROOM 24 SEATS COE 110
RECEPTION CSC 355 166
ELECTRICAL
JANITOR
TELE-COM
ELEVATOR
CLOSET
CORRIDOR
EAST ATRIUM
MENS TOILET
WOMENS TOILET
MECHANICAL SHAFT
STAIR #2
CORRIDOR
STUDENT LOUNGE CSC 650 340
GRADUATE ASSISTANT CSC 310 100
GRADUATE ASSISTANT CSC 310 100
CORRIDOR COE
EOS LAB CSC 220 960
VESTIBULE
FOOD SERVICE CSC 310 100
CLASSROOM 34 SEATS COE 110 1600
CLASSROOM 54 SEATS COE 110 1600
CLASS F 54 SEATS COE 110 1600
CLASS F 66 SEATS COE 110 1600
CLOSET
COMPUTER LAB CSC 210 410
MECH SHAFT
CLOSET
STAIR #1
CORRIDOR
CLASSROOM 78 SEAT COE 110 2560
CLOSET
CONTROL ROOM
CLOSET
COMPUTER LAB
CLASS C 48 SEATS COE 110 2560
ARCADE
CLASS B 166 SEATS COE 110 2560
AUDIO/VISUAL COE 110
POST DOC CSC 310 200